CERTIFICATE OF APPROVAL

THE COUNCIL OF THE CORPORATION OF THE TOWN OF MILTON HEREBY CERTIFIES THAT APPROVAL WAS GIVEN TO THE CORPORATION OF THE TOWN OF MILTON ON THE_____DAY OF_____ 2007 TO EXPROPRIATE THE LANDS DESIGNATED AS PARTS 1 AND 2 ON THIS PLAN.

_____
MAYOR, GORD KRANTZ

_____
CLERK, TROY McHARG

WE HAVE THE AUTHORITY TO BIND THE CORPORATION

EXPROPRIATION CERTIFICATE

THIS PLAN IS PREPARED IN ACCORDANCE WITH BYLAW NUMBER_____ ENACTED BY THE COUNCIL OF THE CORPORATION OF THE TOWN OF MILTON ON THE _____ DAY OF _____ 2007 WHEREBY THE LANDS DESIGNATED AS PARTS 1 AND 2 ON THIS PLAN ARE HEREBY EXPROPRIATED AND VESTED IN THE CORPORATION OF THE TOWN OF MILTON, PURSUANT TO THE PROVISIONS OF THE EXPROPRIATIONS ACT R.S.O. 1990 c. E 26, AS AMENDED. THIS PLAN IS SIGNED ON BEHALF OF THE CORPORATION OF THE TOWN OF MILTON PURSUANT TO SECTION 9 OF THE EXPROPRIATIONS ACT BY THE UNDERSIGNED UNDER THE AUTHORITY OF BYLAW NUMBER _____

THE CORPORATION OF THE TOWN OF MILTON DATED AT MILTON THIS _____ DAY OF _____ 2007.

_____
MAYOR, GORD KRANTZ

_____
CLERK, TROY McHARG

WE HAVE THE AUTHORITY TO BIND THE CORPORATION

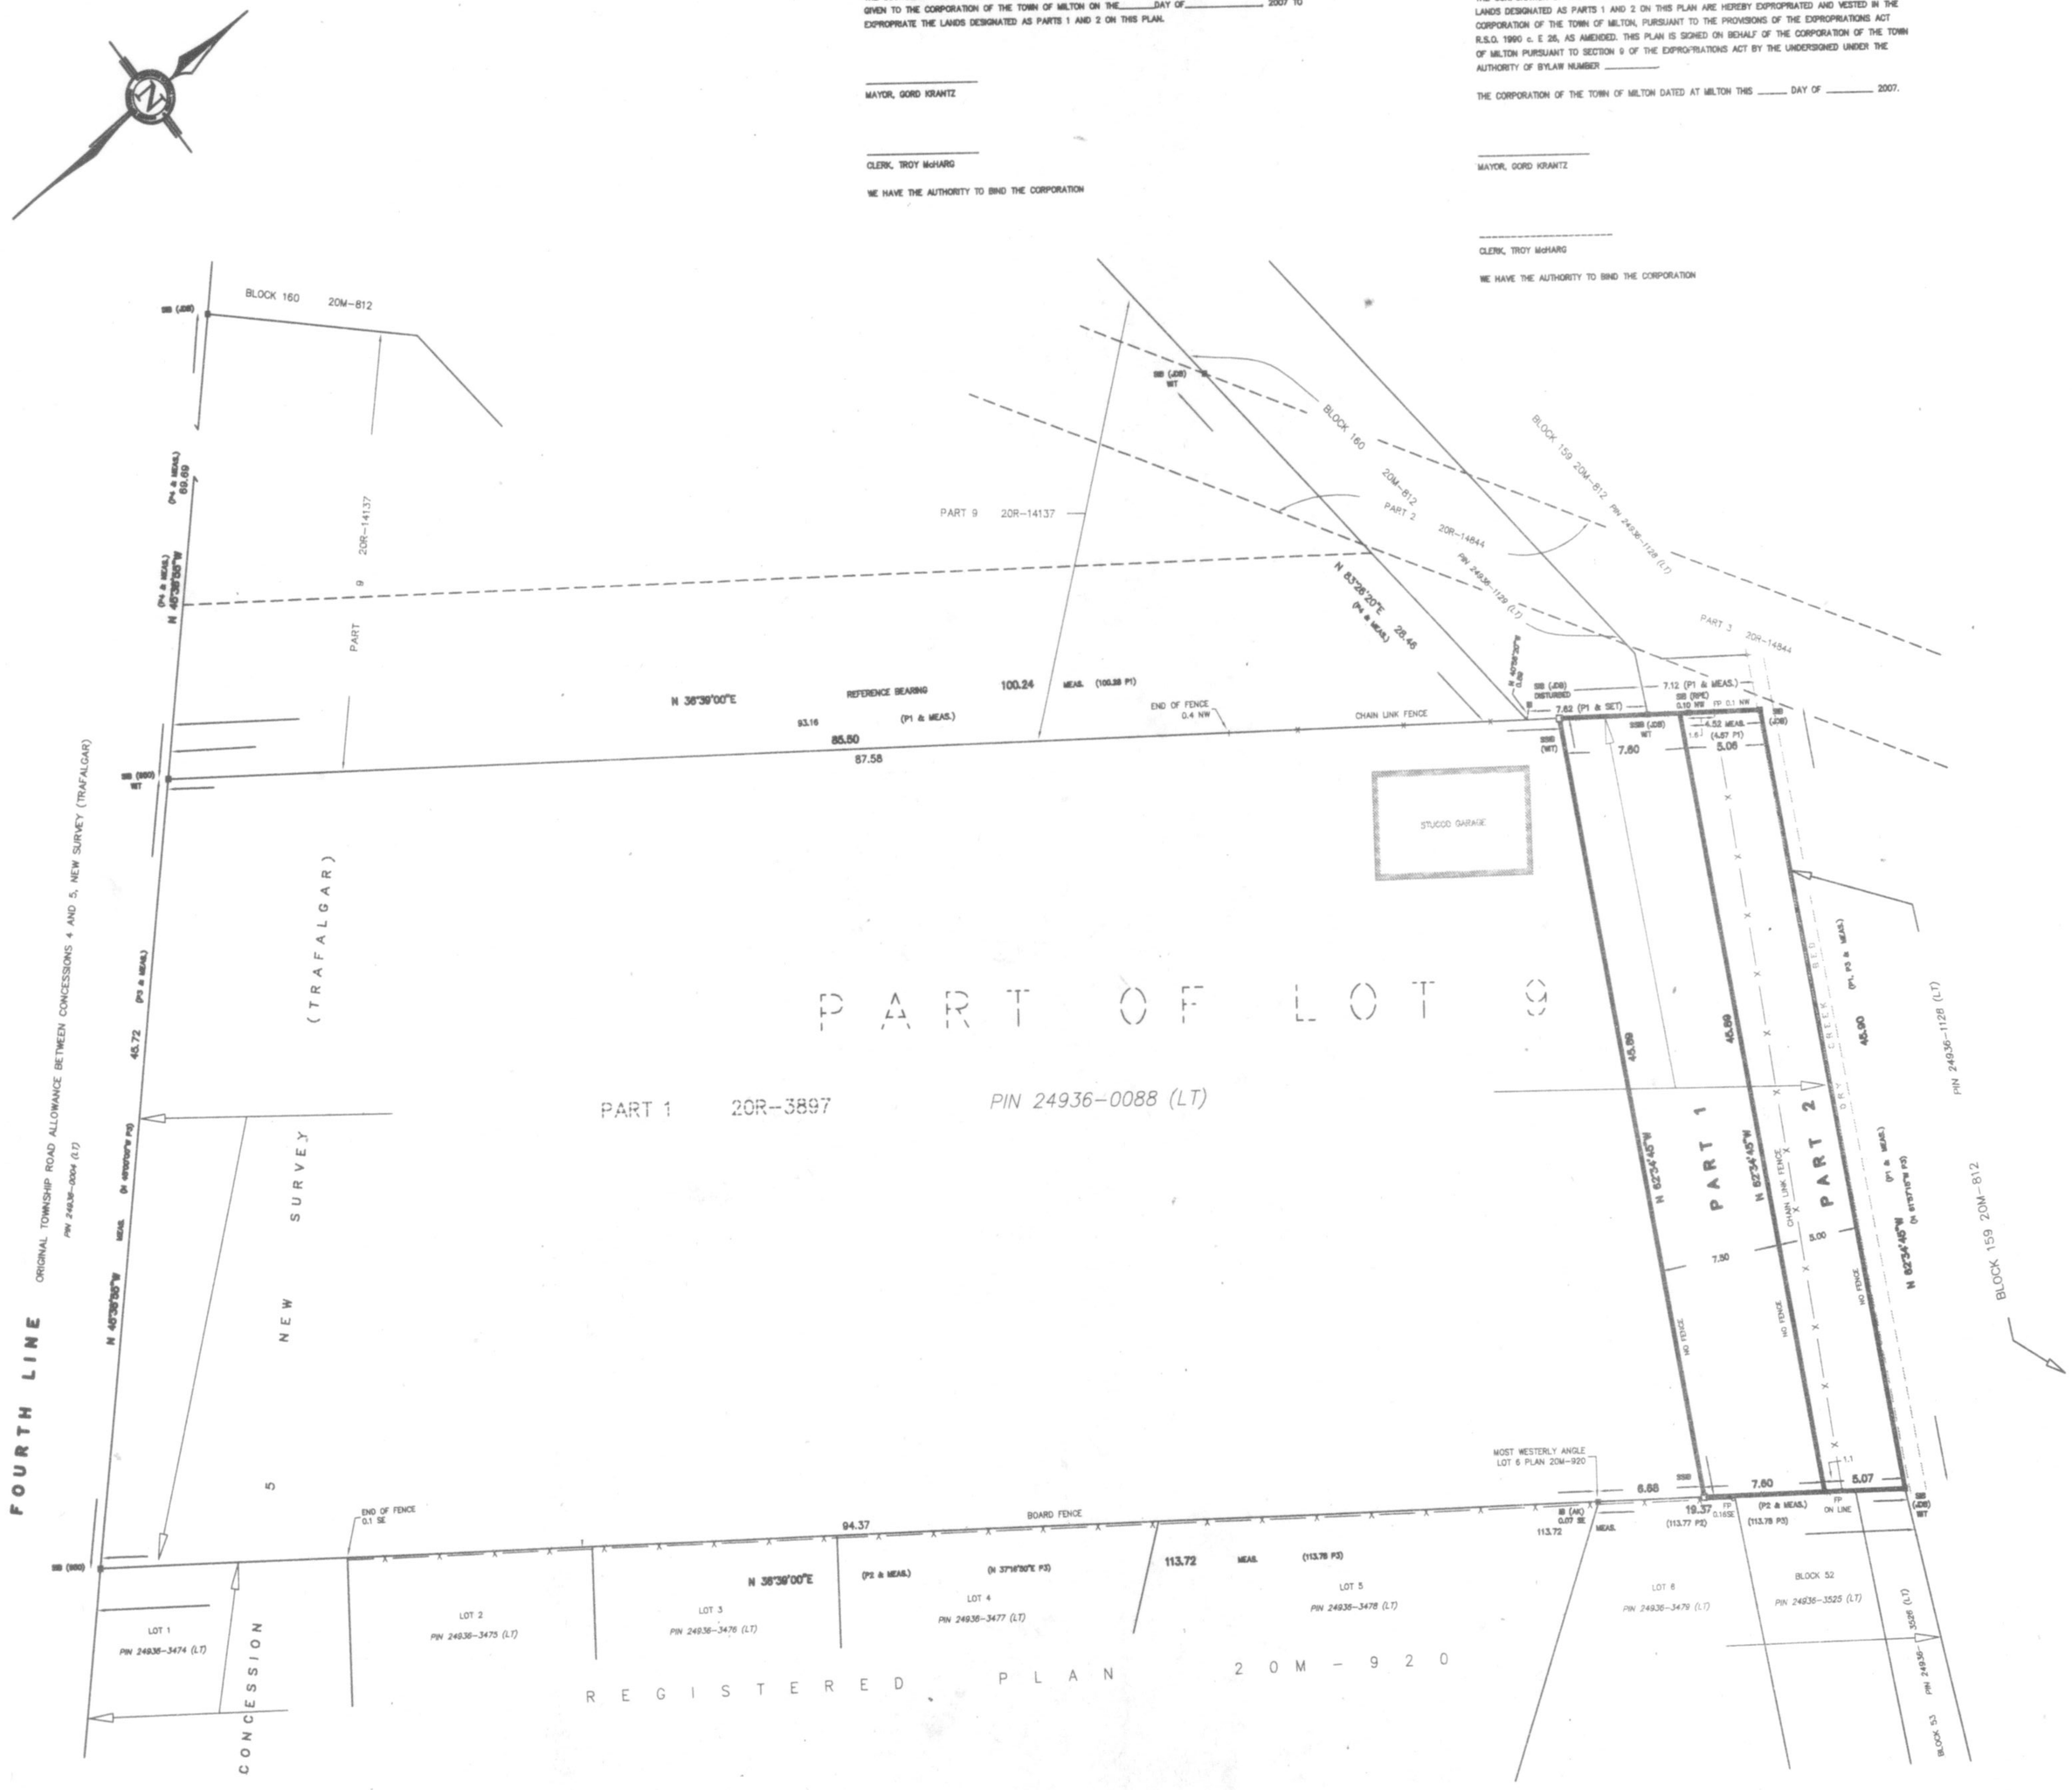

PLAN EX- _____

I CERTIFY THAT THIS PLAN IS REGISTERED IN THE LAND REGISTRY OFFICE FOR THE LAND TITLES DIVISION OF HALTON (No. 20) AT _____ O'CLOCK ON THE _____ DAY OF _____ AND ENTERED IN THE PARCEL REGISTER FOR PROPERTY IDENTIFIER 24936-0088 (LT).

PRELIMINARY

_____
LAND REGISTRAR

SCHEDULE

PART	LOT	CONCESSION	AREA HA.	OWNER	PIN
1	9	5 NEW SURVEY (TRAFALGAR)	0.034	LIZZI, IMMACOLATA	PART OF 24936-0088 (LT)
2			0.023		PART OF 24936-0088 (LT)

PARTS 1 AND 2 COMPRISE PART OF PIN 24936-0088 (LT)

"THE EXPROPRIATIONS ACT"
EXPROPRIATION PLAN SHOWING
PART OF SOUTHWEST HALF LOT 9
CONCESSION 5 NEW SURVEY
GEOGRAPHIC TOWNSHIP OF TRAFALGAR
TOWN OF MILTON
REGIONAL MUNICIPALITY OF HALTON
SCALE 1:200

4 0 4 8 12 metres
GRAPHIC SCALE

CUNNINGHAM McCONNELL LIMITED
ONTARIO LAND SURVEYORS

LEGEND

■		DENOTES SURVEY MONUMENT FOUND
□	"	SURVEY MONUMENT SET
SIB	"	STANDARD IRON BAR
SSIB	"	SHORT STANDARD IRON BAR
IB	"	IRON BAR
IP	"	IRON PIPE
WIT	"	WITNESS
950	"	CUNNINGHAM McCONNELL LIMITED
FP	"	FENCE POST
PIN	"	PROPERTY IDENTIFIER NUMBER
RPE	"	RADY-PENTEK & EDWARD SURVEYING LTD. O.L.S.
AK	"	ANTON KIKAS LIMITED, O.L.S.
JDB	"	J.D. BARNES, O.L.S.
P1	"	REGISTERED PLAN 20M-812
P2	"	REGISTERED PLAN 20M-920
P3	"	PLAN 20R-3897
P4	"	PLAN 20R-14844

METRIC

DISTANCES SHOWN ON THIS PLAN ARE IN METRES AND CAN BE CONVERTED TO FEET BY DIVIDING BY 0.3048.

BEARING NOTE:

ALL BEARINGS SHOWN HEREON ARE GRID, NAD 83, 6° U.T.M. ZONE 17, CENTRAL MERIDIAN 81° WEST LONGITUDE BEING RELATED TO THE NORTHWEST LIMIT OF PART 1, PLAN 20R-3897 HAVING A BEARING OF N 37°51'10"E AS SHOWN ON PLAN 20M-812.

DISTANCE NOTE:

ALL DISTANCES HEREON ARE GROUND AND CAN BE CONVERTED TO GRID BY MULTIPLYING BY THE SCALE FACTOR 0.999783.

SURVEYOR'S CERTIFICATE

I CERTIFY THAT:

1. THIS SURVEY AND PLAN ARE CORRECT AND IN ACCORDANCE WITH THE SURVEYS ACT, THE SURVEYORS ACT AND THE LAND TITLES ACT AND THE REGULATIONS MADE UNDER THEM.
2. THE SURVEY WAS COMPLETED ON

DATE:_____

PRELIMINARY

THOMAS J. PACKOWSKI
ONTARIO LAND SURVEYOR

CUNNINGHAM McCONNELL LIMITED
ONTARIO LAND SURVEYORS
THOMAS J. PACKOWSKI O.L.S.
205 MAIN STREET
MILTON, ONTARIO
L9T 1N7
(905) 878-8572

O.L.S. FILE # 06-3464